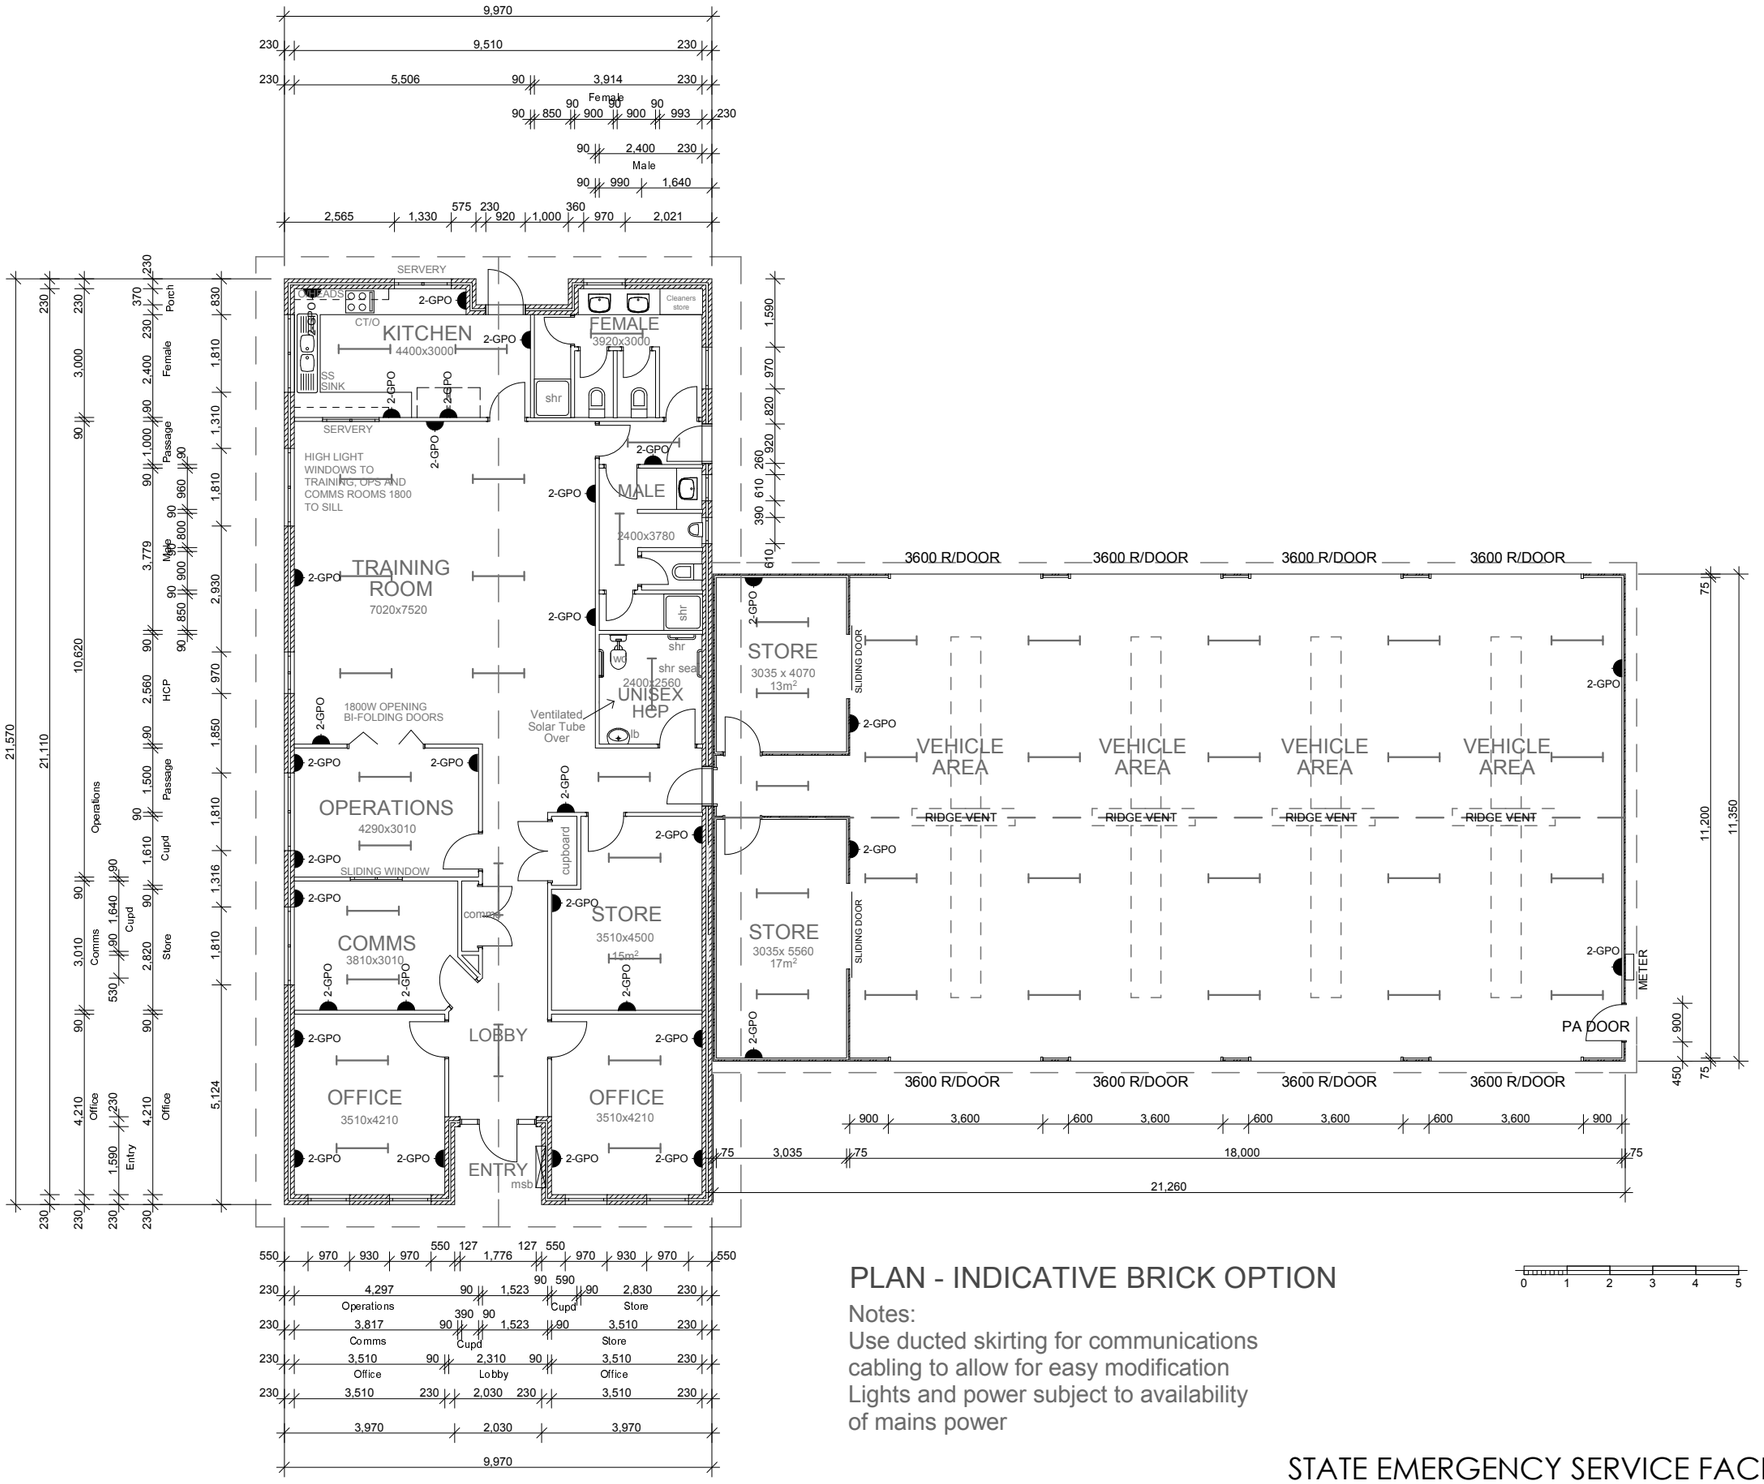

PLAN - INDICATIVE BRICK OPTION

Notes:
Use ducted skirting for communications cabling to allow for easy modification
Lights and power subject to availability of mains power

STATE EMERGENCY SERVICE FACILITY WITH AMENITIES
SUITABLE FOR SES UNIT WITH >40 ACTIVE MEMBERS

GOVERNMENT OF WESTERN AUSTRALIA

DFES

DEPARTMENT OF FIRE & EMERGENCY SERVICES
STANDARD COUNTRY FACILITY

STATE EMERGENCY SERVICE UNIT - 4 BAY

INDICATIVE BRICK OPTION

STATE EMERGENCY SERVICE FACILITY WITH AMENITIES
SUITABLE FOR SES UNIT WITH >40 ACTIVE MEMBERS

GOVERNMENT OF WESTERN AUSTRALIA

DFES

DEPARTMENT OF FIRE & EMERGENCY SERVICES
STANDARD COUNTRY FACILITY

STATE EMERGENCY SERVICE UNIT - 4 BAY